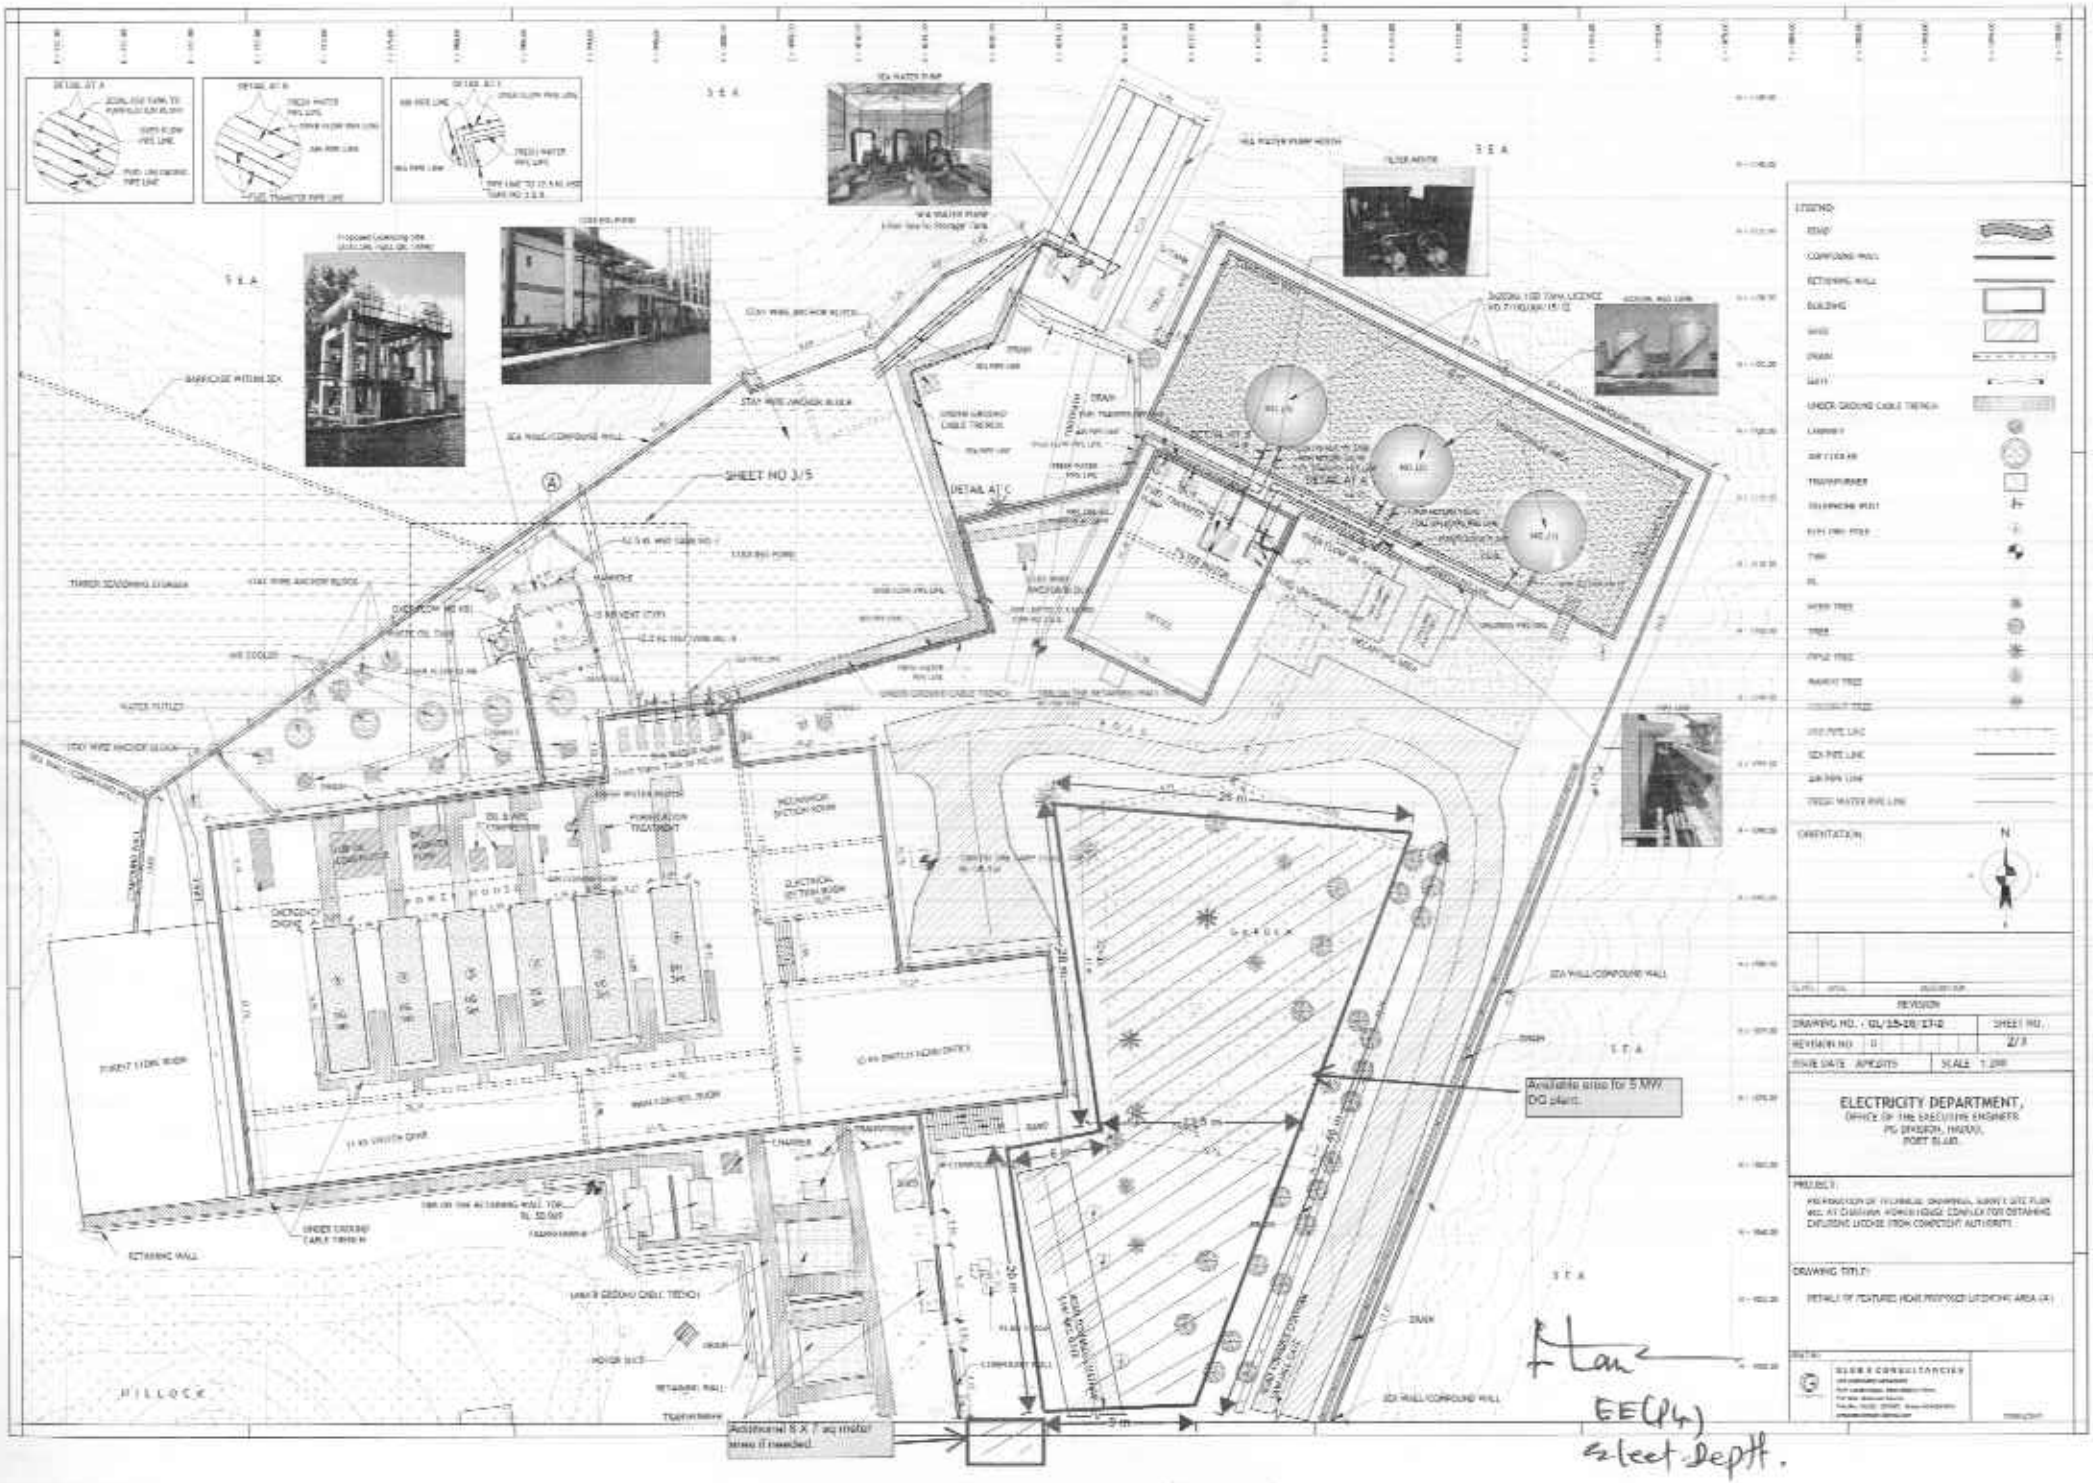

SHEET NO 3/5
DETAIL AT C
DETAIL AT A
DETAIL AT B
DETAIL AT E
SEA WATER PUMP
SEA WALL/COMPOUND WALL
RETAINING WALL
HILLOCK
Available area for 5 MW DG plant.
Additional 8 X 7 sq meter area if needed.
LEGEND
ORIENTATION
REVISION
DRAWING NO. - GL/15-16/17-2
SHEET NO.
REVISION NO
2/3
ISSUE DATE APR 2015
SCALE 1:200
ELECTRICITY DEPARTMENT,
OFFICE OF THE EXECUTIVE ENGINEER
PG DIVISION, HAVAN,
PORT BLAIR.
PROJECT:
DRAWING TITLE:
DETAILS OF FEATURES NEAR PROPOSED LICENCING AREA (A)
GLOBE CONSULTANCIES
EE(PL)
Elect. Deptt.