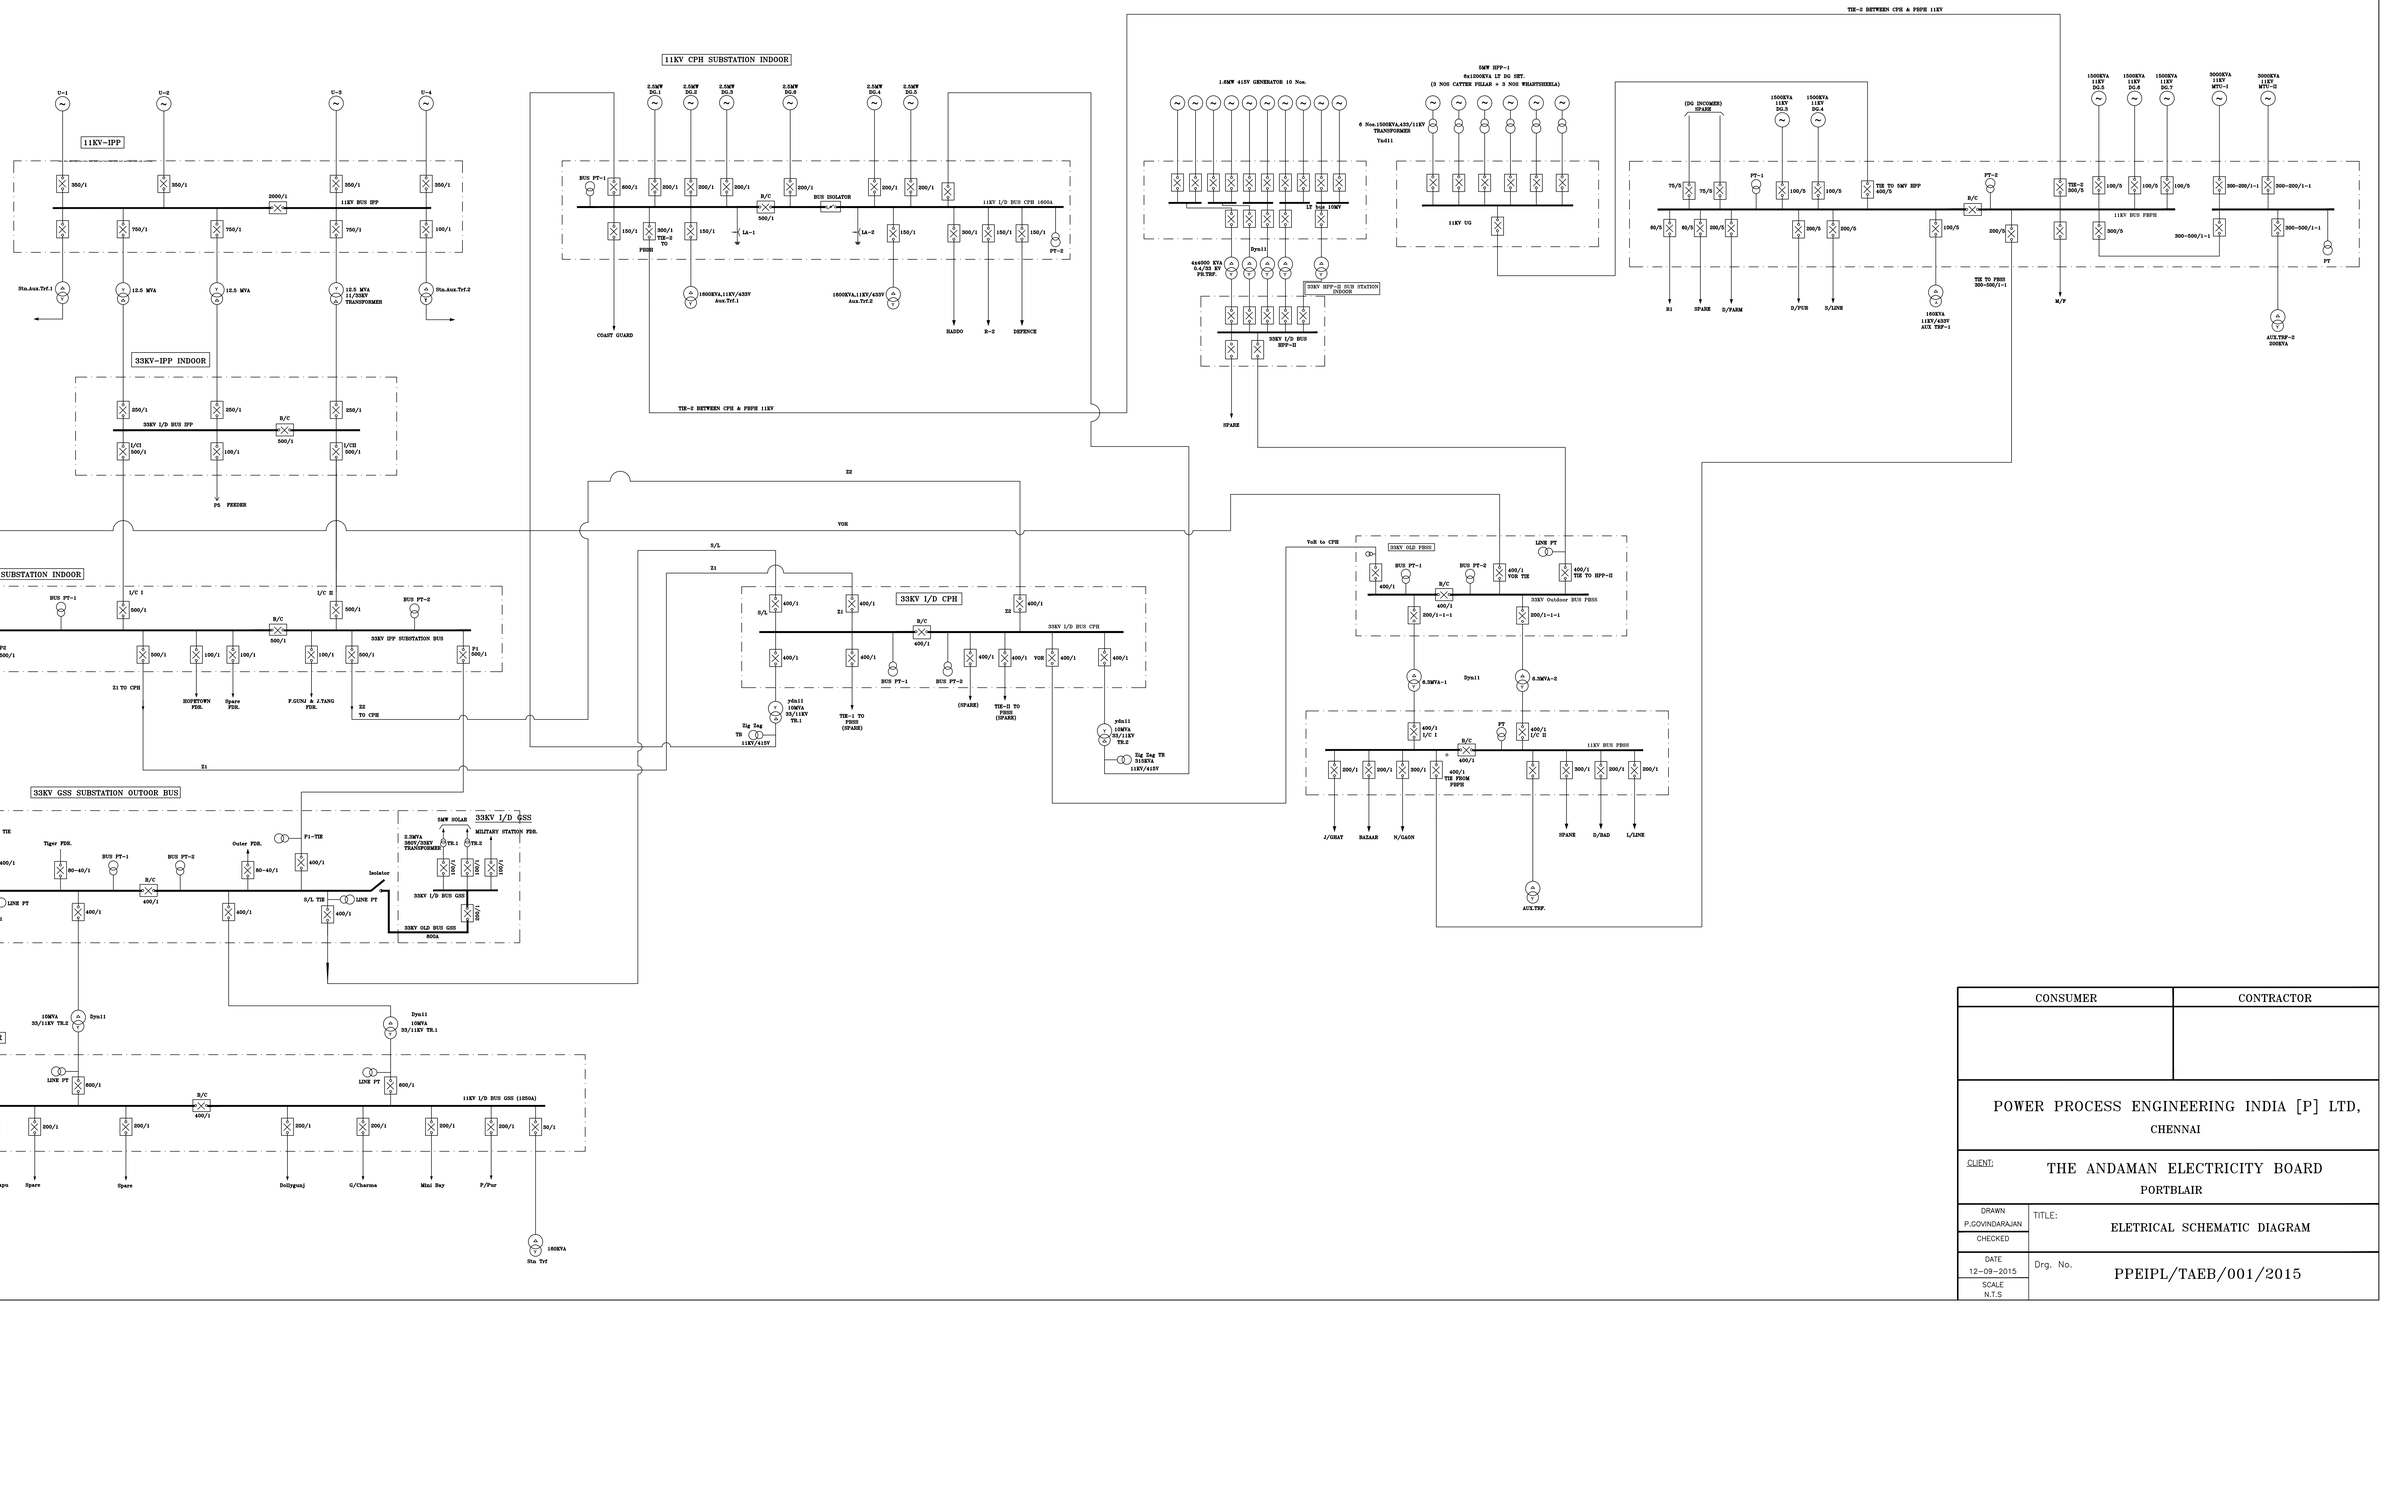

CONSUMER	CONTRACTOR

POWER PROCESS ENGINEERING INDIA [P] LTD,
CHENNAI

CLIENT: THE ANDAMAN ELECTRICITY BOARD
PORTBLAIR

DRAWN P.GOVINDARAJAN	TITLE: ELETRICAL SCHEMATIC DIAGRAM
CHECKED	
DATE 12-09-2015	Drg. No. PPEIPL/TAEB/001/2015
SCALE N.T.S	